


MONUMENT RECORD

STATE OF INDIANA ~ COUNTY OF MONROE

Section 35, Township 10 North, Range 2 West,

Monument Description & Remarks: Railroad Spike stamped "S C"

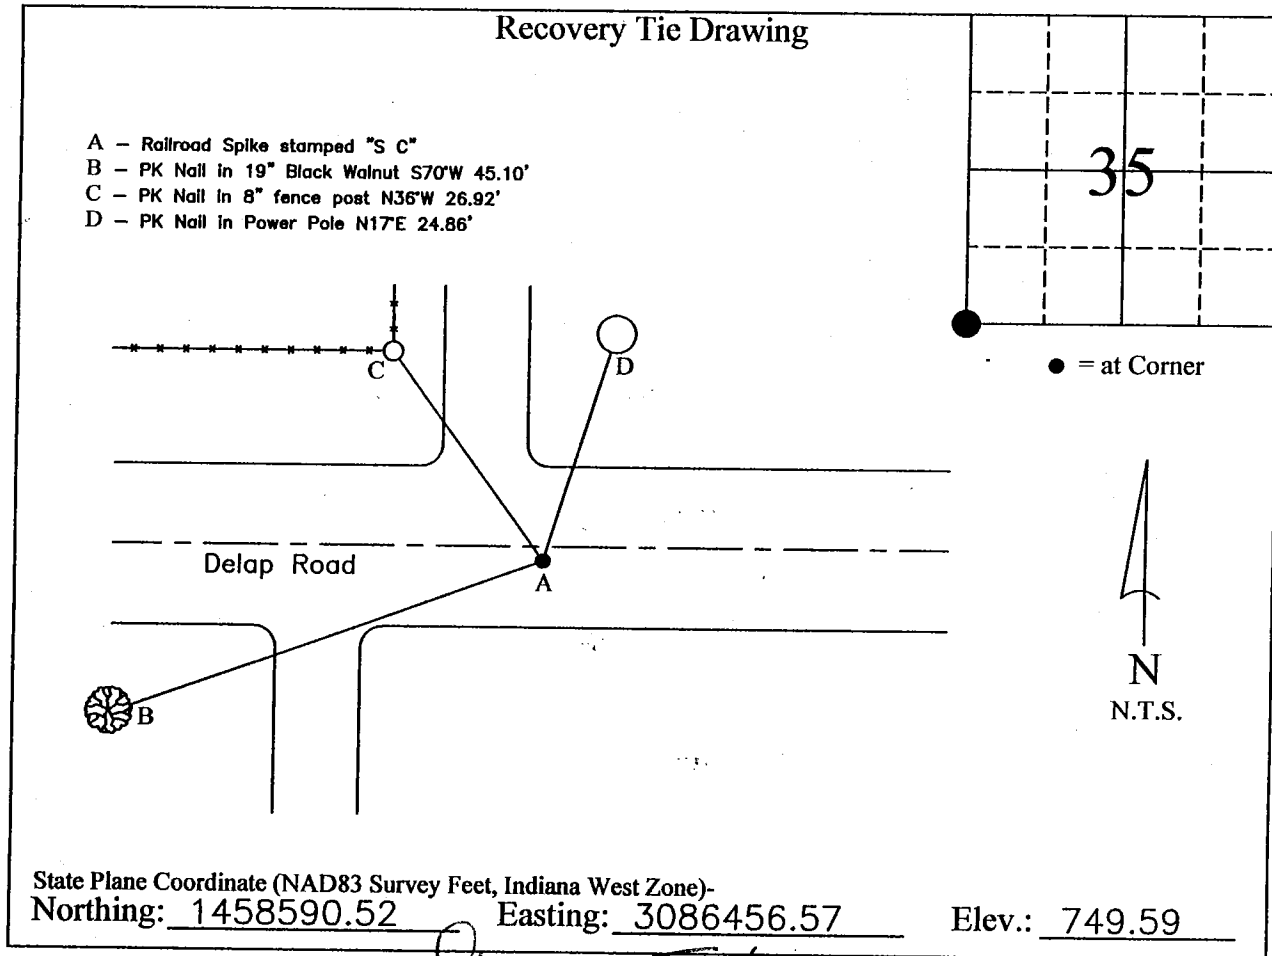


COMPLETED BY Steve U. Tankers

I, Ben E. Bledsoe, Registered Land Surveyor, here by certify that this document was prepared under my direction in accordance with the provisions of Section 17-3-64-4 through 17-3-64-8 of the Indiana Code, being Acts of 1965, Chapter 319; this 27th day of December, 2004 A.D.

Ben Bledsoe

Indiana Registered Land Surveyor No. S0559

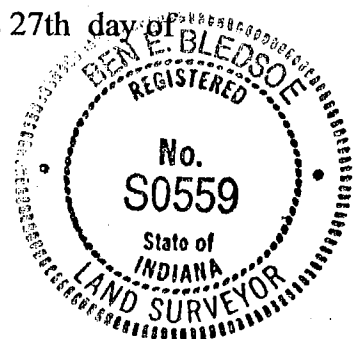

MONUMENT RECORD
State of Indiana - County of Monroe

Section: 35

Township: 10 North


Range: 2 West

Corner ID: Be Bl Q-25

Monument Description & Remarks: Set Railroad Spike stamped "S C" over plain, common nail found at SW corner of section. Nail was found with no paint and no flagging, 4"-5" below asphalt surface.

Note: metal detector hit 20.69' east of nail, but did not agree with local evidence.

References on file in the County Surveyor's Office: Survey of numerous sections in Bean Blossom Township by Mike Mundy (dated May, 1995).

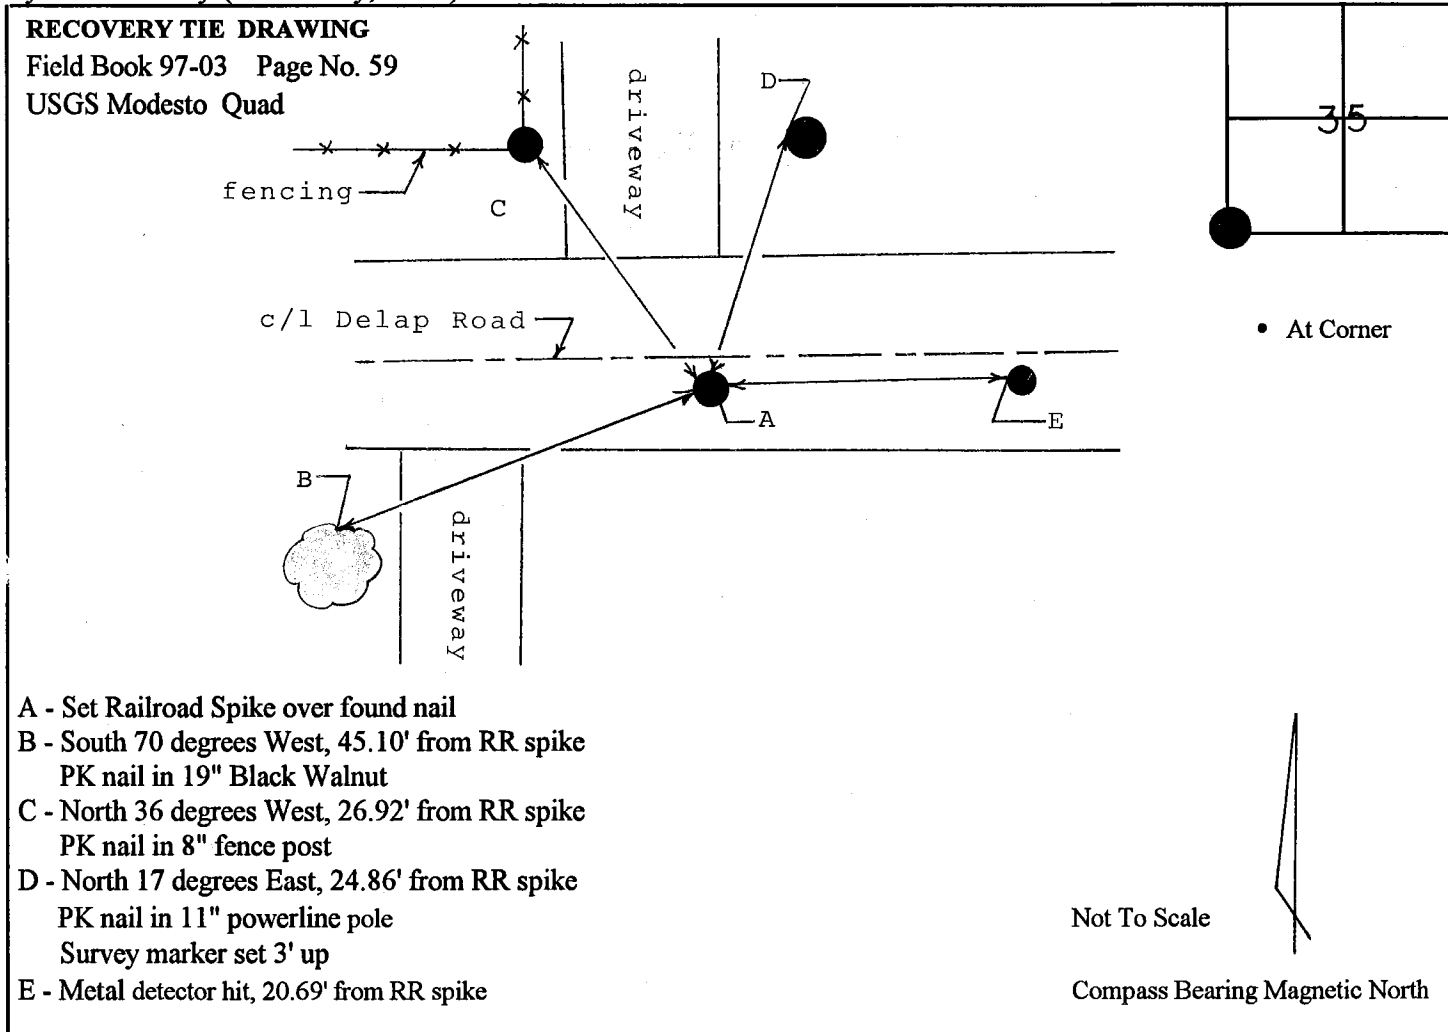

I, Kevin P. Enright, Monroe County Surveyor, hereby certify that this document was prepared under my direction in accordance with the provisions of Section 36-2-12-11 of the Indiana Code; and the above data is given under my hand and seal this 25th day of November, 1997.

Kevin P. Enright

Administered by: Surveyor Review Board

